GREENWATER NORTH
A PORTION OF THE NE 1/4 OF SEC. 01, TWN. 20 N., RGE. 04 E. W.M.
CITY OF SUMNER, PIERCE COUNTY, WASHINGTON

MATCH LINE SEE SHEET C2

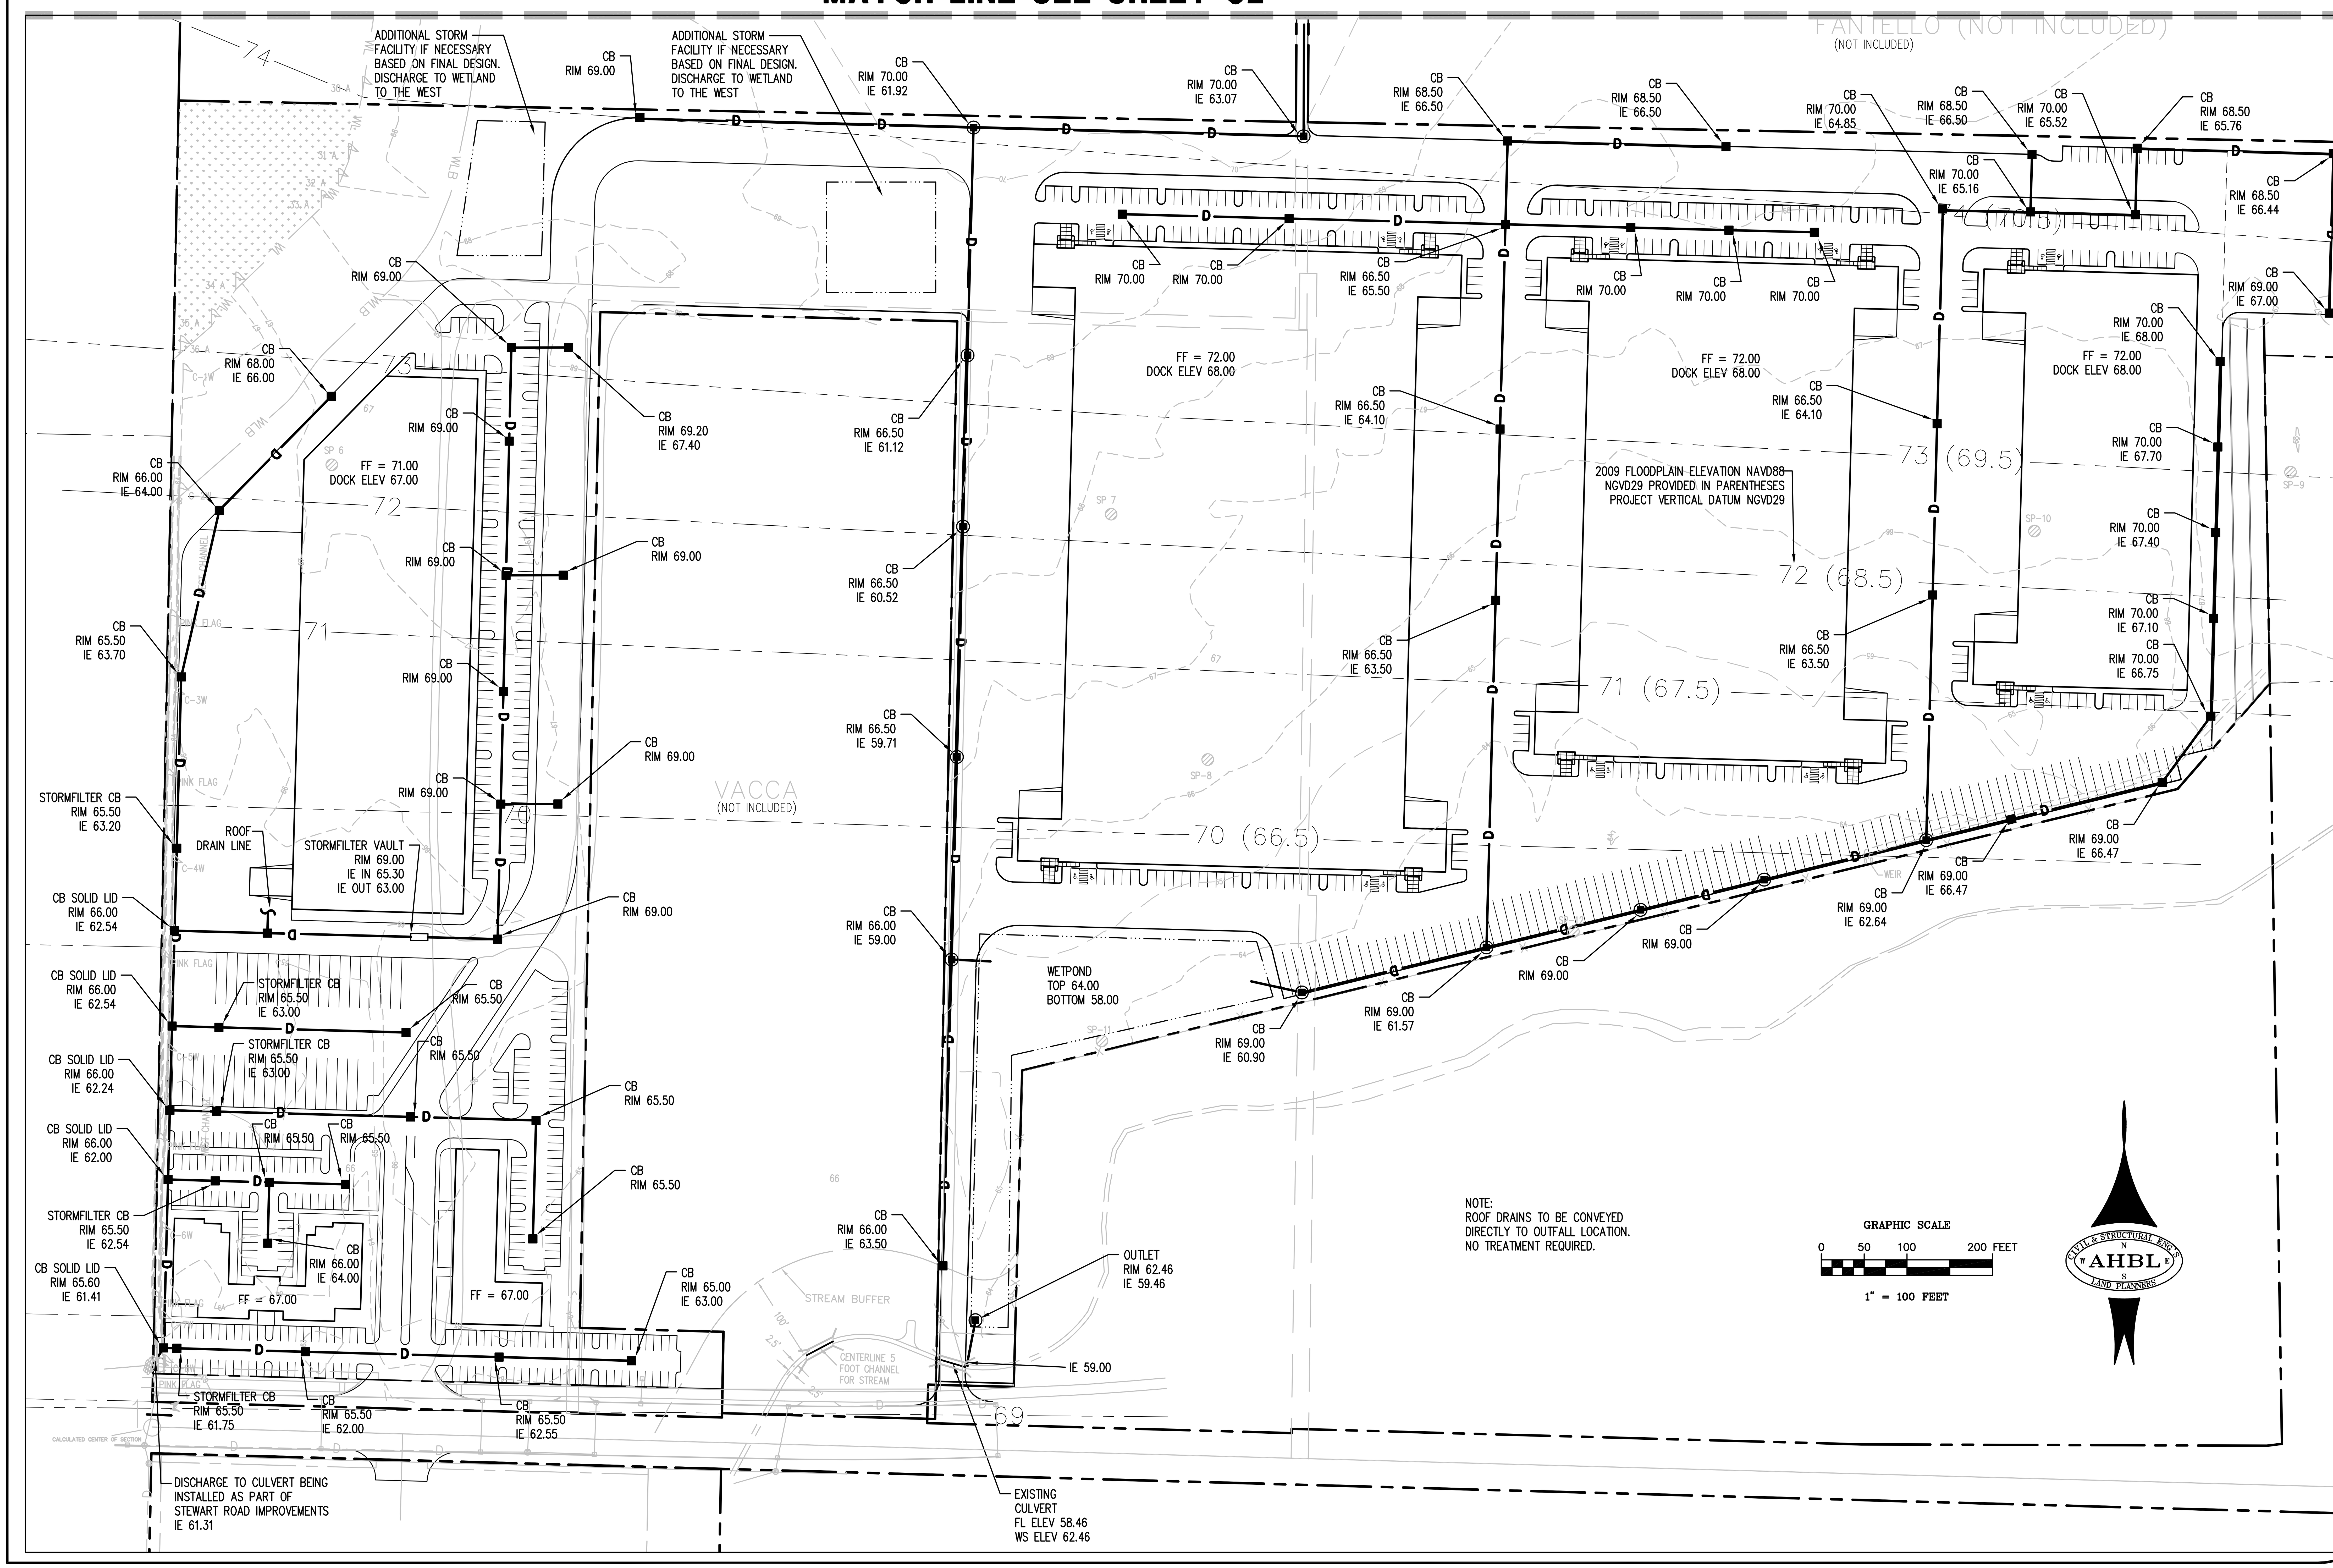

Civil Engineers
Structural Engineers
Landscape Architects
Community Planners
Land Surveyors
Neighbors

AHBL
TACOMA · SEATTLE
2215 North 30th Street, Suite 300, Tacoma, WA 98403
253.383.2422 TEL 253.383.2572 FAX
1200 Sixth Avenue, Suite 1620, Seattle, WA 98101
206.267.2425 TEL 206.267.2429 FAX

Project Title:
GREENWATER NORTH

Client:
GREENWATER NORTH LLC C/O INVESTCO FINANCIAL
1302 PUYALLUP STREET
SUMNER, WA. 98390
CONTACT: BRETT PUDISTS

Job No.
208579.10

Issue Set & Date:
SEPA SUBMITTAL
AUGUST 16, 2010

J. MATTHEW WEBER, STATE OF WASHINGTON, REGISTERED PROFESSIONAL ENGINEER
PRELIMINARY

NOTICE
ALTERATION OF THIS DOCUMENT SHALL INVALIDATE THE PROFESSIONAL SEAL AND SIGNATURE. PUBLICATION OF THIS DOCUMENT DOES NOT DEROGATE FROM RESERVED OWNERSHIP RIGHTS IN IT. THIS DOCUMENT IS FOR USE ONLY FOR THE PROJECT IDENTIFIED IN THE TITLE BLOCK AND IS NOT TO BE USED FOR REPAIR, REMODEL OR ADDITION TO THAT PROJECT OR FOR ANY OTHER PROJECT.

4
3
2
1
Revisions:

Sheet Title:
CONCEPTUAL STORM PLAN SOUTH

Designed by:	Drawn by:	Checked by:
TS	TS	MW

Sheet No.
C1

Q:\2008\208579\10_CIV\CAD\EXHIBITS\Grading Exhibit - 081210.dwg, SOUTH, 8/26/2010 1:47:42 PM, hczichas, PDF995, 1:1

GREENWATER NORTH

A PORTION OF THE NE 1/4 OF SEC. 01, TWN. 20 N., RGE. 04 E. W.M.
CITY OF SUMNER, PIERCE COUNTY, WASHINGTON

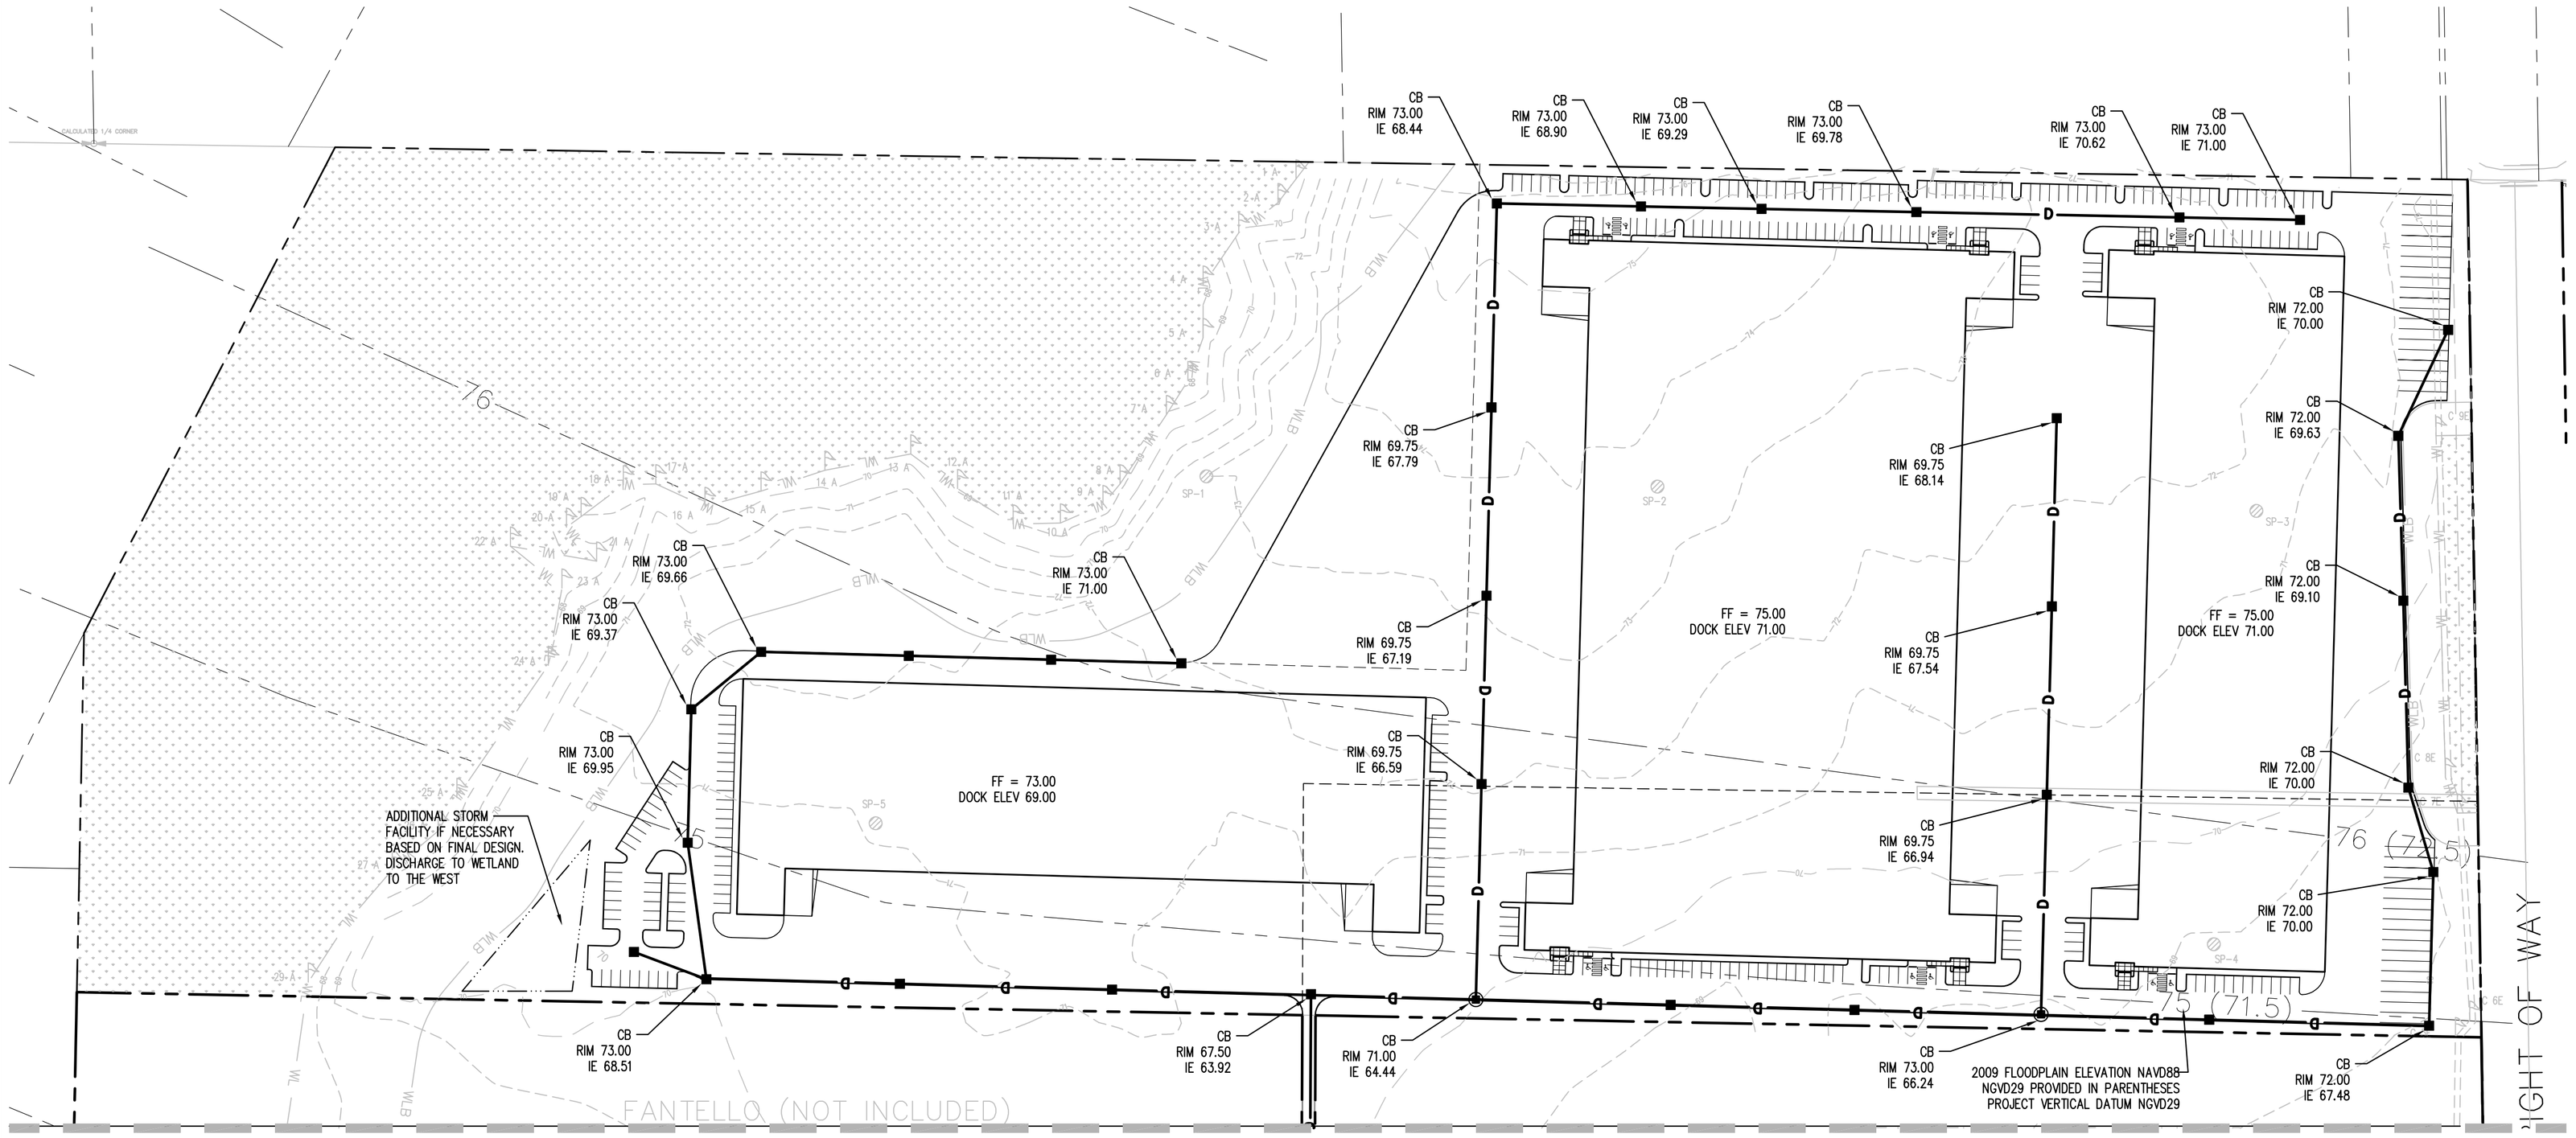

MATCH LINE SEE SHEET C1

GRAPHIC SCALE
0 50 100 200 FEET
1" = 100 FEET

Civil Engineers
Structural Engineers
Landscape Architects
Community Planners
Land Surveyors
Neighbors

AHBL
TACOMA · SEATTLE

2215 North 30th Street, Suite 300, Tacoma, WA 98403
253.383.2422 TEL 253.383.2572 FAX
1200 Sixth Avenue, Suite 1620, Seattle, WA 98101
206.267.2425 TEL 206.267.2429 FAX

Project Title:

GREENWATER NORTH

Client:

GREENWATER NORTH LLC
C/O INVESTCO FINANCIAL

1302 PUYALLUP STREET
SUMNER, WA. 98390

CONTACT: BRETT PUDISTS

Job No.

208579.10

Issue Set & Date:

SEPA SUBMITTAL

AUGUST 16, 2010

J. MATTHEW WEBER
STATE OF WASHINGTON
23458
REGISTERED
PROFESSIONAL ENGINEER

PRELIMINARY

NOTICE
ALTERATION OF THIS DOCUMENT SHALL INVALIDATE THE PROFESSIONAL SEAL AND SIGNATURE. PUBLICATION OF THIS DOCUMENT DOES NOT SEGREGATE FROM RESERVED OWNERSHIP RIGHTS IN IT. THIS DOCUMENT IS FOR USE ONLY FOR THE PROJECT IDENTIFIED IN THE TITLE BLOCK AND IS NOT TO BE USED FOR REPAIR, REMODEL OR ADDITION TO THAT PROJECT OR FOR ANY OTHER PROJECT.

4 _____
3 _____
2 _____
1 _____

Revisions:

Sheet Title:

CONCEPTUAL STORM PLAN NORTH

Designed by:	Drawn by:	Checked by:
TS	TS	MW

Sheet No.

C2

2 of 2 Sheets

O:\208579\10_CIV\CAD\EXHIBITS\Grading Exhibit - 081210.dwg, NORTH, 8/26/2010 1:46:43 PM, hcjohas, PDF995, 1:1